Notice of Service Interruption/Area Closure
Western University
Facilities Management

Client Services 519-661-3304 (fmhelp@uwo.ca)

Submit by E-mail

Print Form

Date of Interruption/Closure	May 5, 2016	Time(s):	7:00am - 9:30am

Building(s) Affected: #1 DENTAL SCIENCE BUILDING (DSB) #2 #3 #4

Areas/Rooms Affected Alternate Route/Service:

Areas served by Fans 101-104 & 113. See attached HVAC drawings.

Service to be interrupted: #1 #2 #3 #4

Description/Reason for Project:

We are needing to access an asbestos ceiling in the corridor outside room 1007E and require the building fans shutdown during this time frame.

Requester: Mark Widmeyer **Date of Request:** May 3, 2016

Supervising Tradesperson: Mark Widmeyer **Unit:** Electrical

Trade Supervisor: Doug Johnson **Unit:** Electrical **Date:** May 3, 2016

Contractor: **Phone #**

Coordinator/Project Manager: **Phone #** **Date:**

Reviewed by Trade Supervisor(s)/Shop(s) Affected:

Name:	Date:	Signature/Stamp:
Electrical / Mechanical Shop	May 3, 2016	APPROVED By Steve MacKay (smackay@uwo.ca) at 10:32 am, May 03, 2016

Name:	Date:	Signature/Stamp:
WES Control	May 3, 2016	REVIEWED By Wayne Drummond (ppdwad@uwo.ca) at 9:55 am, May 03, 2016

Principal Occupants:

Name:	Ext.	Date:

Approval to Proceed: **Date:**

APPROVED

By Dan Trudgeon (dtrudgeo@uwo.ca) at 2:49 pm, May 03, 2016

Notes:

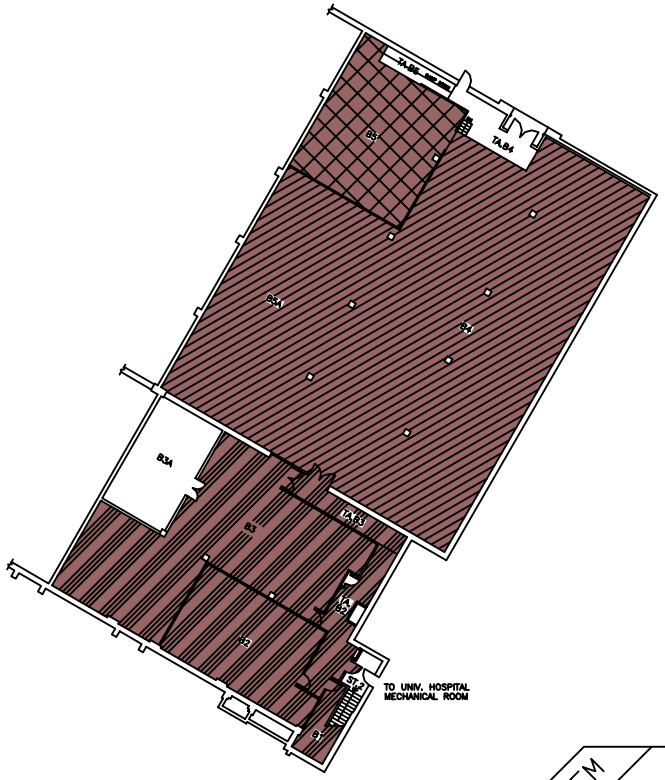

BASEMENT FLOOR

787.89 FT.

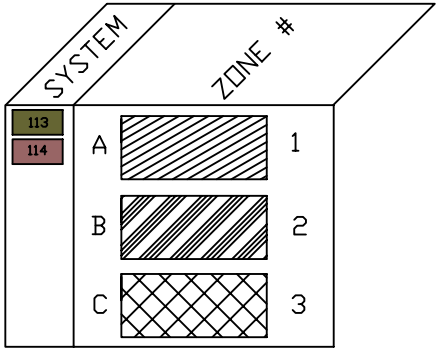

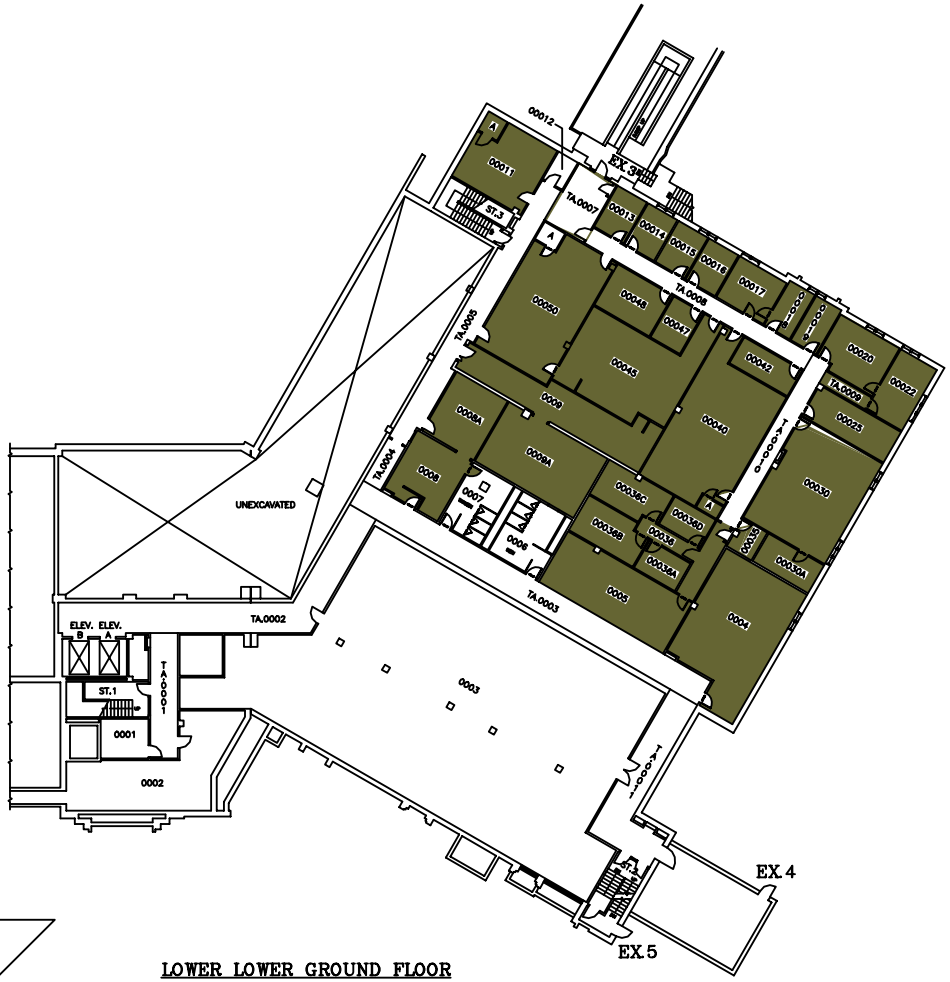

LOWER LOWER GROUND FLOOR

798.89 FT.

THE UNIVERSITY of WESTERN ONTARIO
PHYSICAL PLANT DEPARTMENT

SCALE

DATE 99-01-26

DRAWN R. THOMAS

CHECKED

APPROVED

Facilities Engineering & Construction

DISC/FILE No. DSB\MIN

SCALE 0 5 10 15 20 25 50

GEODETIC ELEV. VARIES

MINIATURE FLOOR PLAN – LEVELS 01 & 02
(BASEMENT & LOWER LOWER GROUND FLOORS)

DENTAL SCIENCES BLDG.

SHEET 01

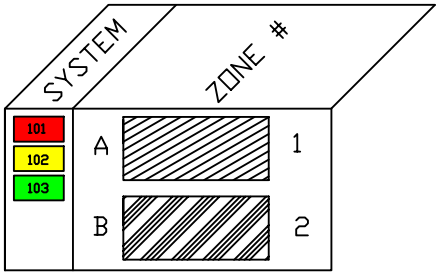

On behalf of amerucci

FAN 101, 102, 103, 104 & 113
NEED TO BE SHUTDOWN
WHEN WORK IN THE
CEILING IS REQUIRED

THE UNIVERSITY of WESTERN ONTARIO
PHYSICAL PLANT DEPARTMENT

Facilities Engineering & Construction

SCALE 0 5 10 15 20 25 50

MINIATURE FLOOR PLAN – LEVEL 03
(LOWER GROUND FLOOR)

DENTAL SCIENCES BLDG.

SCALE	
DATE	98-09-11
DRAWN	R. THOMAS
CHECKED	
APPROVED	
DWG/FILE No.	DSB\MIN
GEODETIC ELEV.	812.89 FT.
SHEET	02

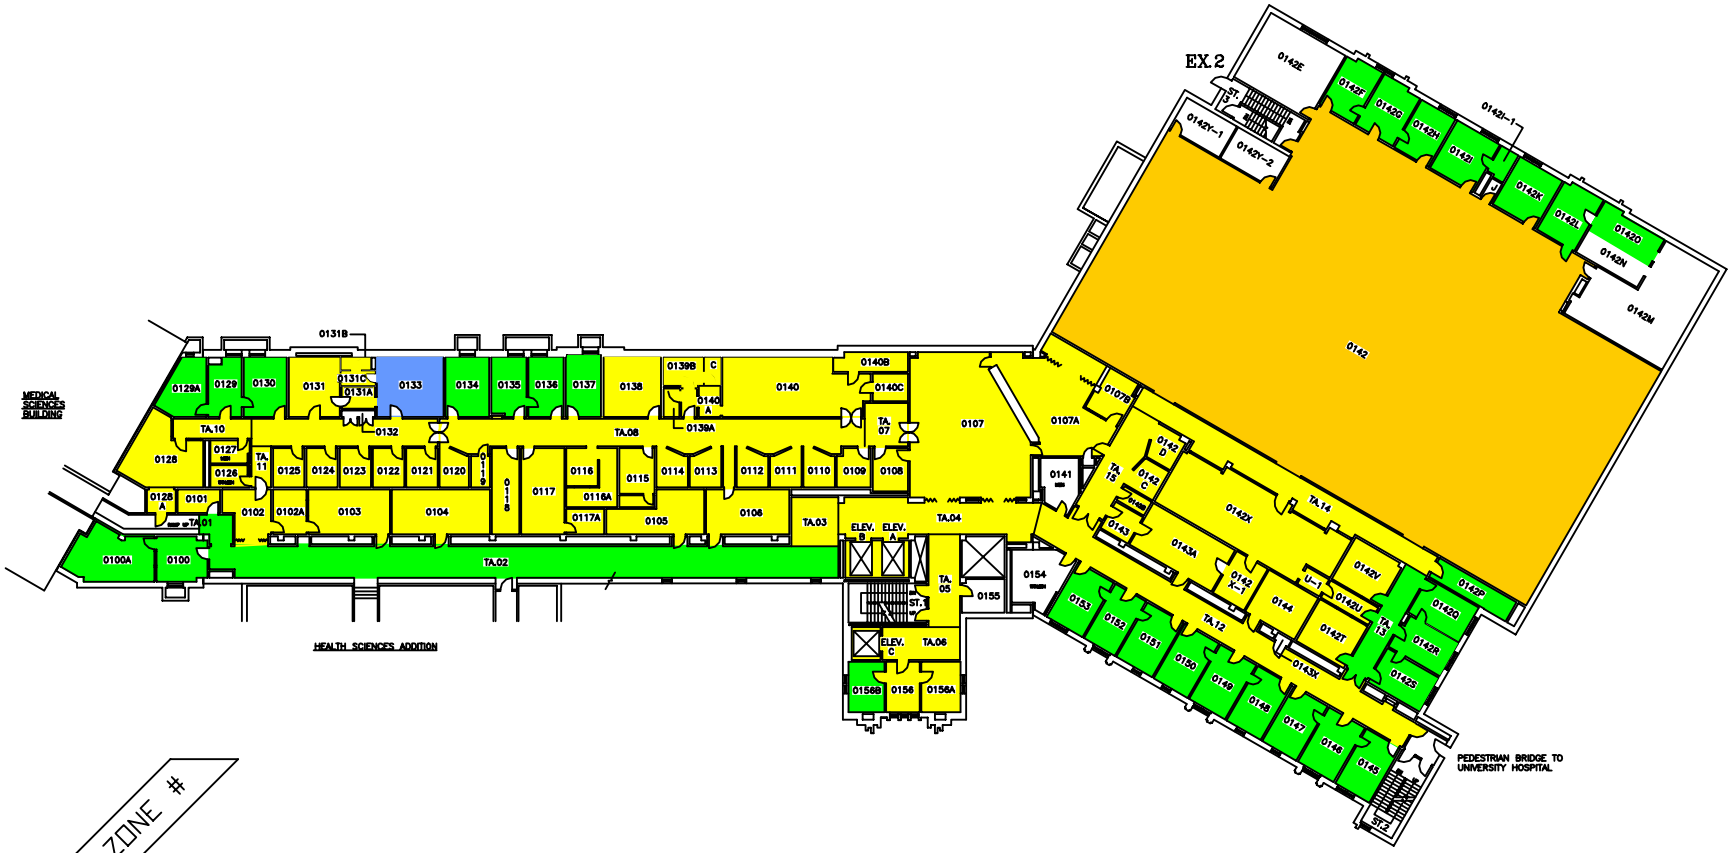

ZONE #

102	
103	
104	
105	

THE UNIVERSITY of WESTERN ONTARIO
PHYSICAL PLANT DEPARTMENT

Facilities Engineering & Construction

SCALE 0 5 10 15 20 25 50

MINIATURE FLOOR PLAN – LEVEL 04 (GROUND FLOOR)

DENTAL SCIENCES BLDG.

SCALE	
DATE	98-01-21
DRAWN	R. THOMAS
CHECKED	
APPROVED	
DWG/FILE No.	DSB\MIN
GEODETIC ELEV.	826.89 FT.
SHEET	03

THE UNIVERSITY of WESTERN ONTARIO
PHYSICAL PLANT DEPARTMENT

Facilities Engineering & Construction

SCALE 0 5 10 15 20 25 50

MINIATURE FLOOR PLAN – LEVEL 05
(FIRST FLOOR)

DENTAL SCIENCES BLDG.

SCALE	
DATE	96-09-09
DRAWN	R. THOMAS
CHECKED	
APPROVED	
DWG/FILE No.	DSB\MIN
GEODETIC ELEV.	840.89 FT.
SHEET	04

THE UNIVERSITY of WESTERN ONTARIO
PHYSICAL PLANT DEPARTMENT

Facilities Engineering & Construction

SCALE 0 5 10 15 20 25 50

MINIATURE FLOOR PLAN – LEVEL 06 (SECOND FLOOR)

DENTAL SCIENCES BLDG.

SCALE	
DATE	96-09-09
DRAWN	R. THOMAS
CHECKED	
APPROVED	
DWG/FILE No.	DSB\MIN
GEODETIC ELEV.	854.89 FT.
SHEET	05

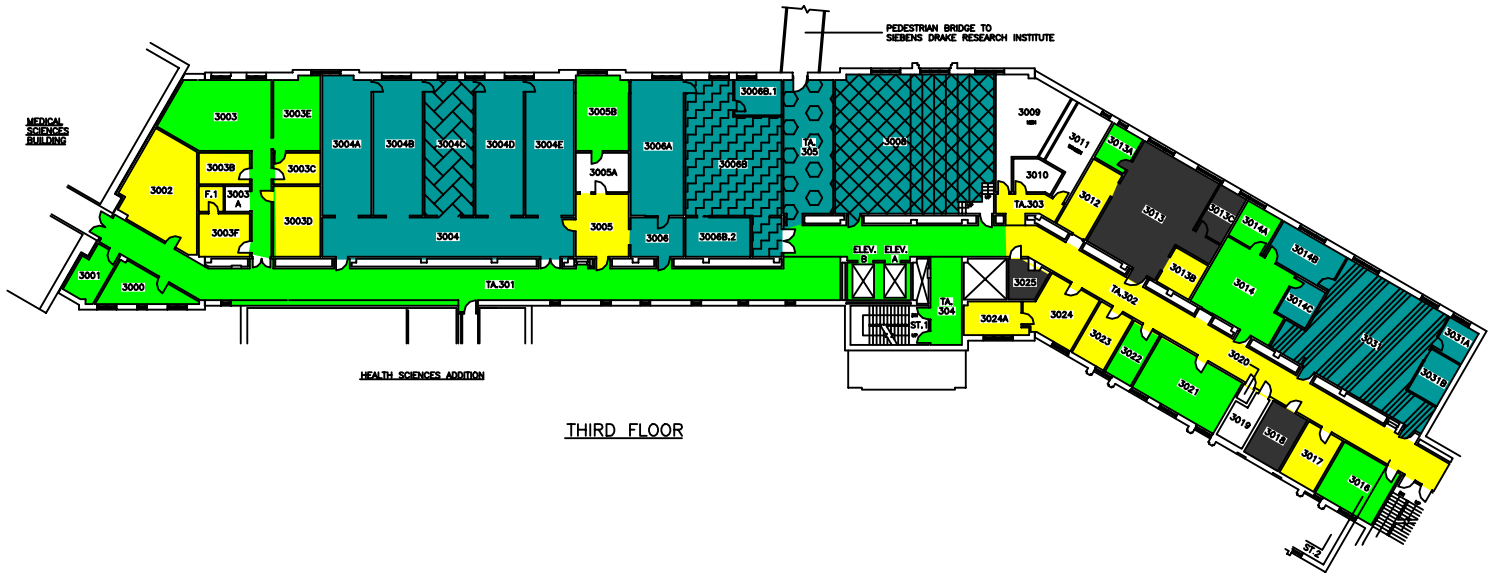

THIRD FLOOR

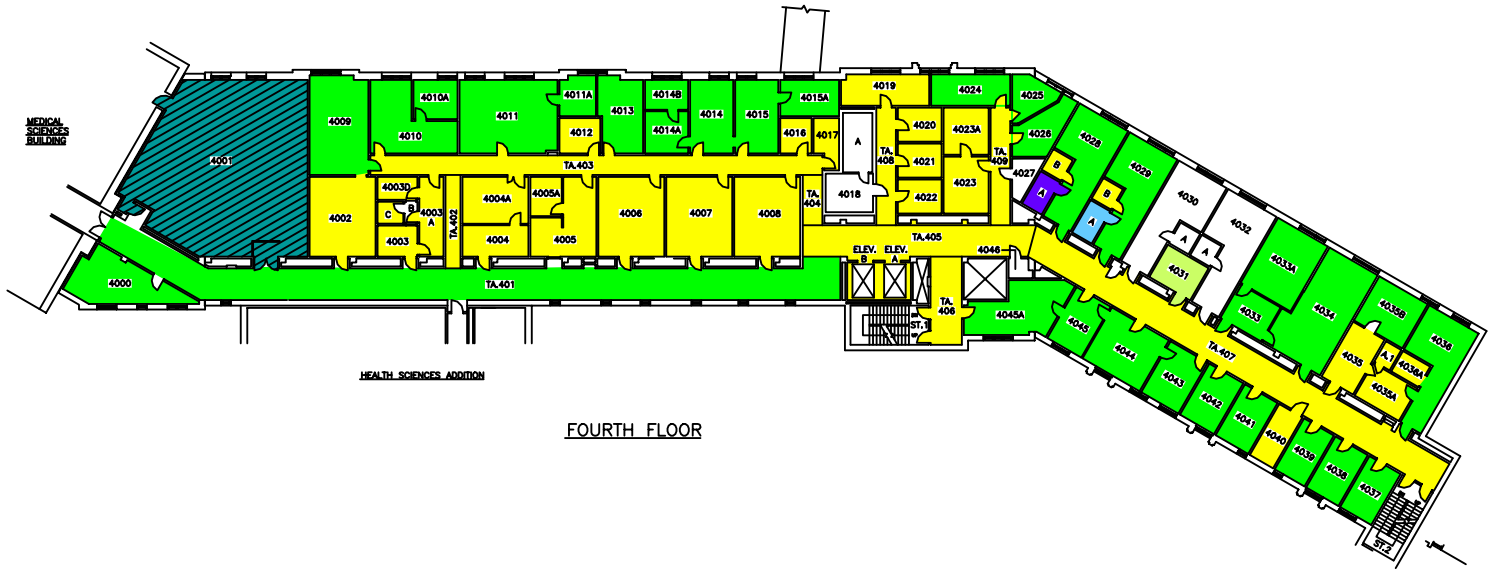

FOURTH FLOOR

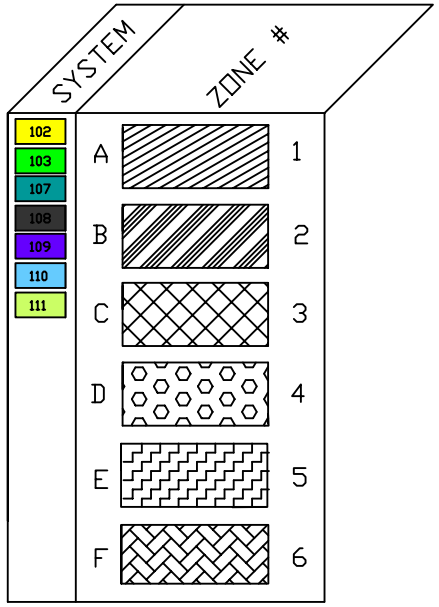

THE UNIVERSITY of WESTERN ONTARIO
PHYSICAL PLANT DEPARTMENT

Facilities Engineering & Construction

SCALE 0 5 10 15 20 25 50

MINIATURE FLOOR PLANS – LEVELS 07 & 08 (3RD AND 4TH FLOORS)

DENTAL SCIENCES BLDG.

SCALE	
DATE	98-01-22
DRAWN	R. THOMAS
CHECKED	
APPROVED	
DWG/FILE No.	DSB\MIN
GEODETIC ELEV.	VARIES
SHEET	06

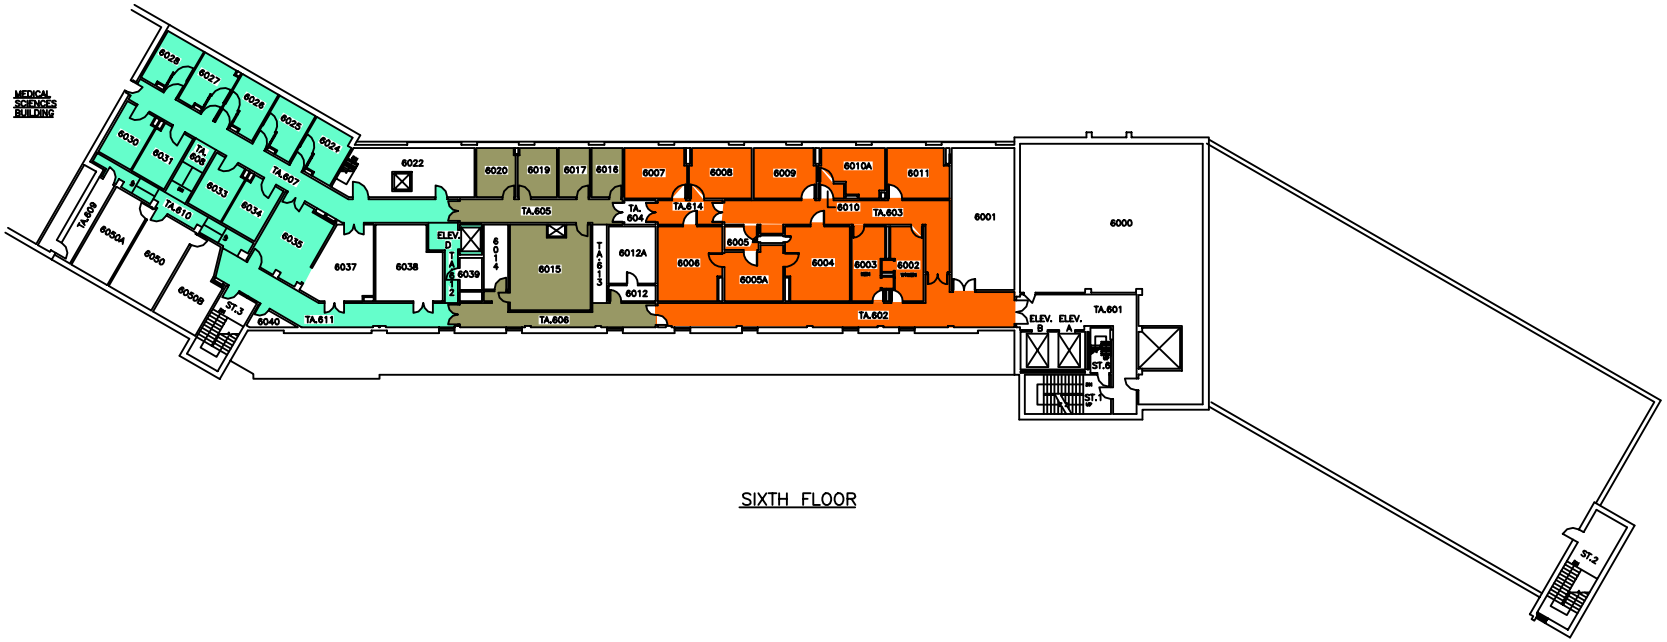

SIXTH FLOOR

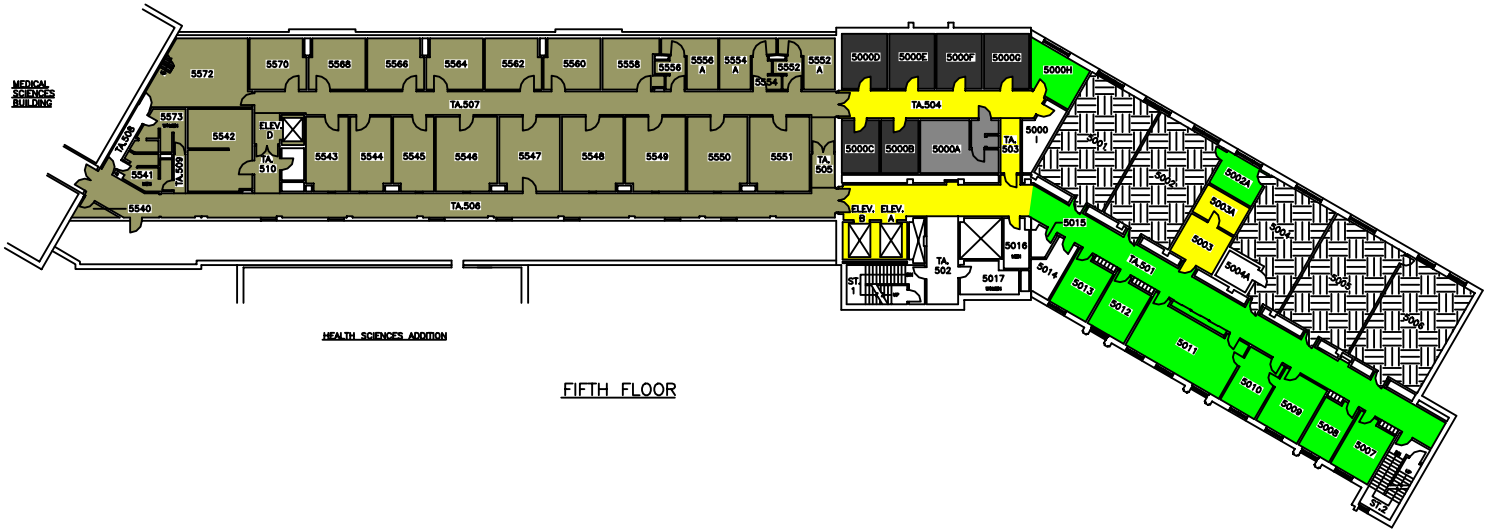

FIFTH FLOOR

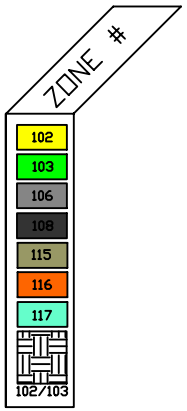

THE UNIVERSITY of WESTERN ONTARIO
PHYSICAL PLANT DEPARTMENT

Facilities Engineering & Construction

SCALE 0 5 10 15 20 25 50

MINIATURE FLOOR PLANS – LEVELS 09 & 10 (5TH AND 6TH FLOORS)

DENTAL SCIENCES BLDG.

SCALE	
DATE	98-01-21
DRAWN	R. THOMAS
CHECKED	
APPROVED	
DWG/FILE No.	DSB\MIN
GEODETIC ELEV.	VARIES
SHEET	07