Notice of Service Interruption/Area Closure
Western University
Facilities Management
Client Services 519-661-3304 (fmhelp@uwo.ca)

Submit by E-mail | Print Form

Date of Interruption/Closure: Oct 29, 2016	Time(s): 8 am to 3 pm

Building(s) Affected: #1 NATURAL SCIENCE CENTRE (NSC) #2 #3 #4

Areas/Rooms Affected Alternate Route/Service:

RAMPS AT TA.102, TA.11, TA.4 & ROOM 120 -

Service to be interrupted: #1 Traffic Area #2 #3 #4

Description/Reason for Project:

Close corridors to apply slip resistant coating on all 4 ramps. See attached map.

Requester: Ted Chelchowski **Date of Request:** Oct 17, 2016

Supervising Tradesperson: **Unit:**

Trade Supervisor: Ted Chelchowski **Unit:** Carpenter **Date:** Oct 17, 2016

Contractor: PAUL HALES PAINTING **Phone #** +1 (519) 871-9061

Coordinator/Project Manager: TED CHELCHOWSKI **Phone #** 88954 **Date:** Oct 17, 2016

Reviewed by Trade Supervisor(s)/Shop(s) Affected:

Name: Ted Chelchowski	Date: Oct 17, 2016	Name:	Date:
Signature/ Stamp: T Chelch.		Signature/ Stamp:	
Name:	Date:		
Signature/ Stamp:			
Name:	Date:		
Signature/ Stamp:			
Name:	Date:		
Signature/ Stamp:			

Principal Occupants:

Name:	Ext.	Date:
Name:	Ext.	Date:
Name:	Ext.	Date:
Name:	Ext.	Date:

Approval to Proceed: **Date:**

APPROVED
By Andrew Merucci at 3:31 pm, Oct 17, 2016

Notes: WORK IS SCHEDULED ON A SATURDAY MORNING - HOPING THIS WON'T AFFECT THE USERS?

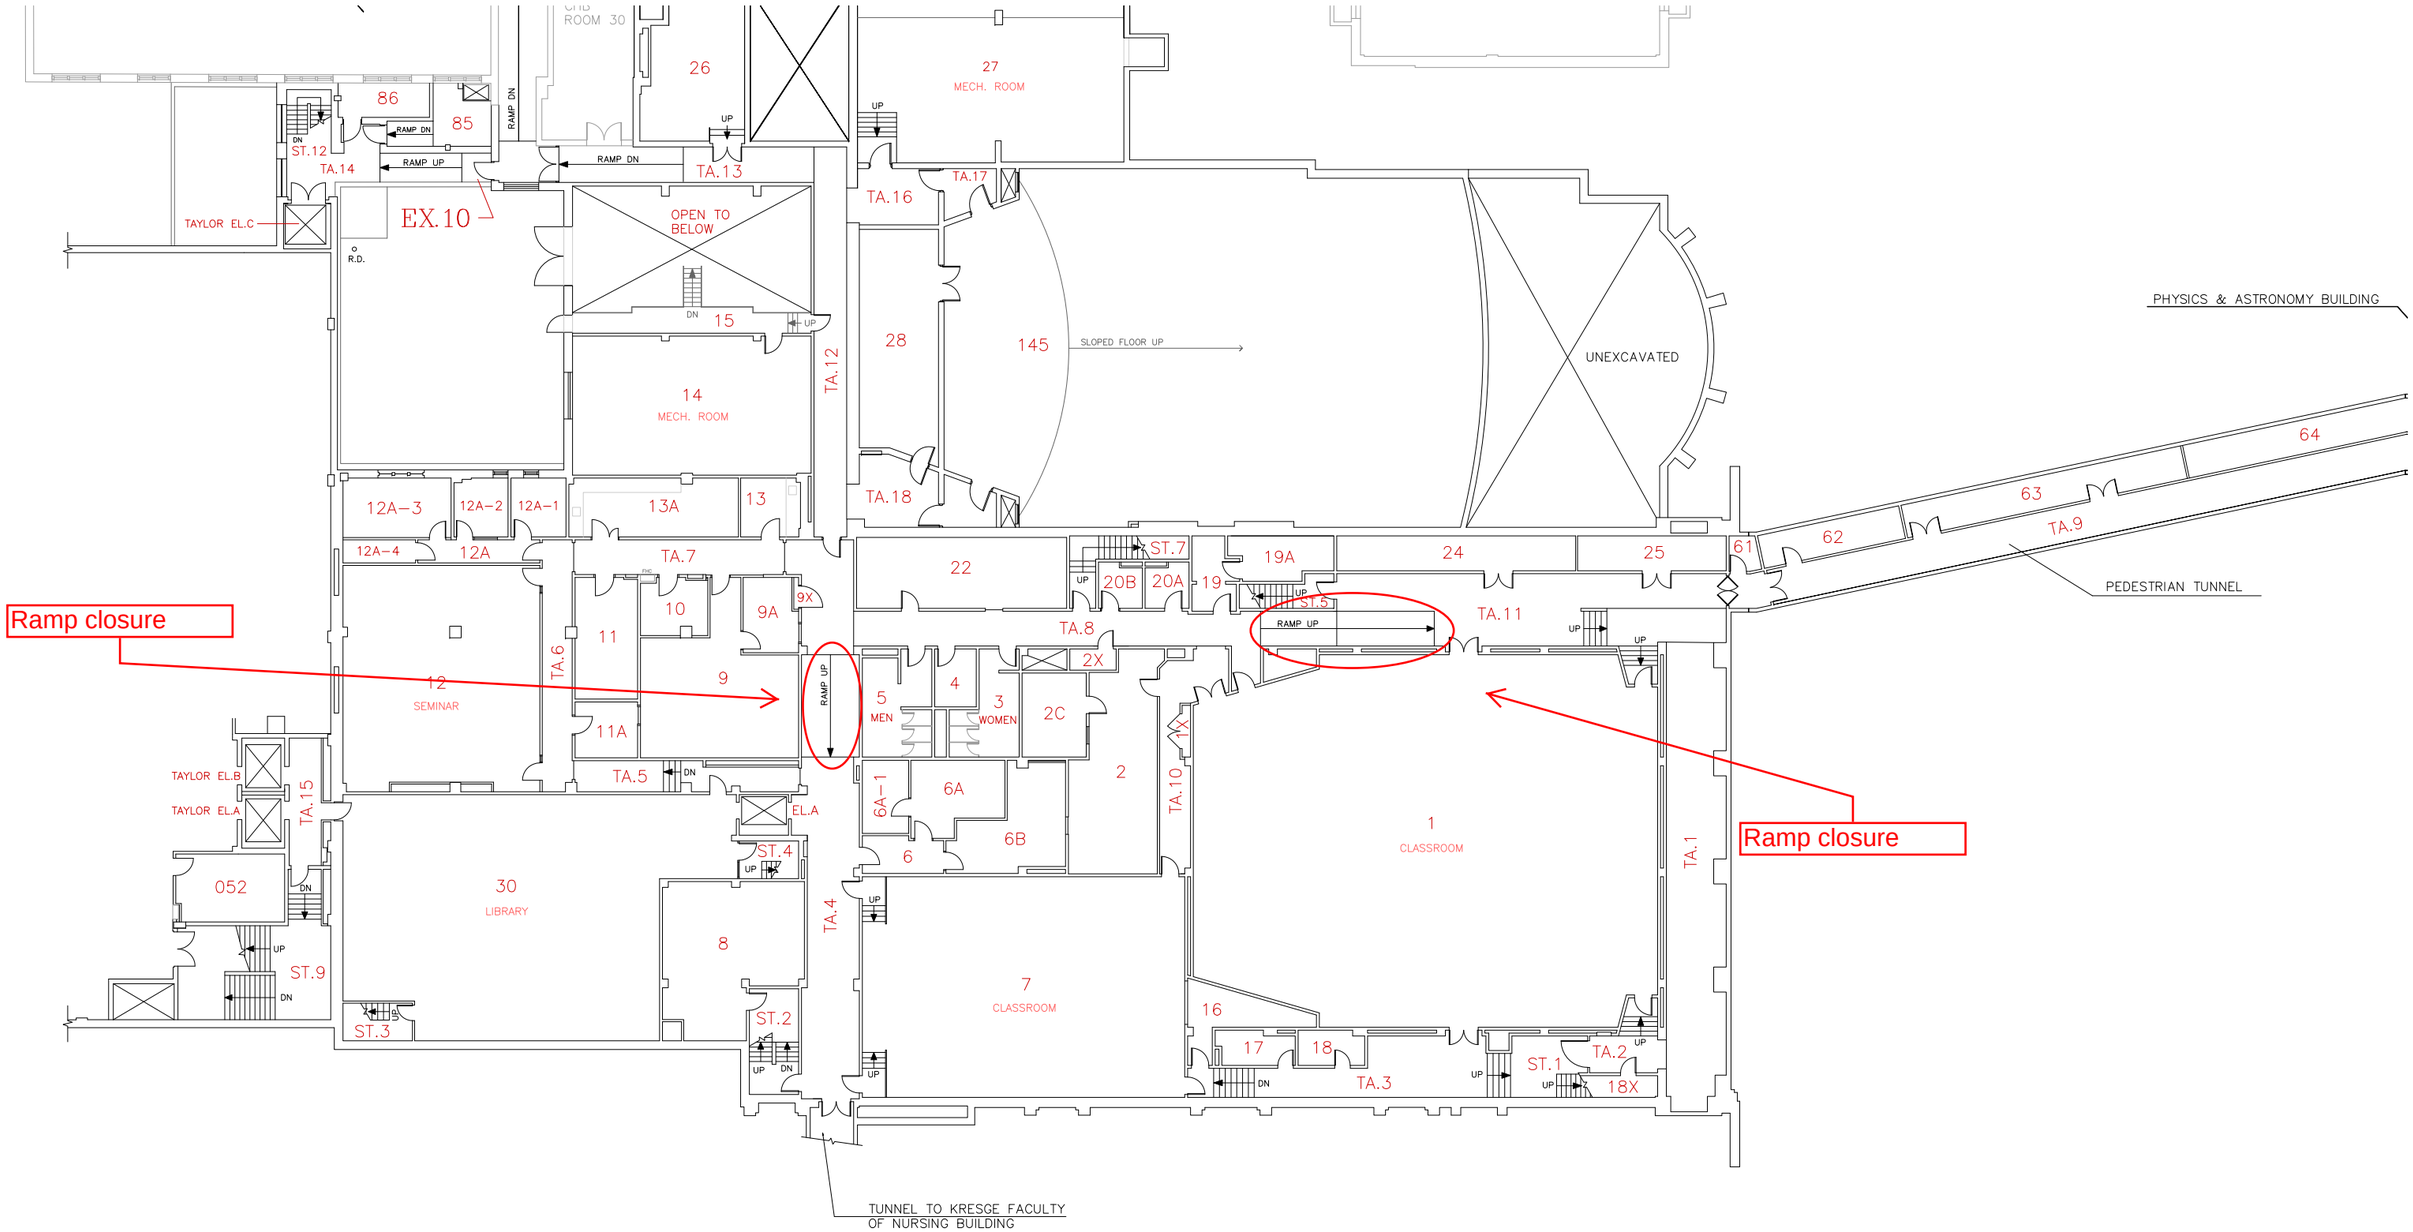

Ramp closure
Ramp closure
PHYSICS & ASTRONOMY BUILDING
PEDESTRIAN TUNNEL
TUNNEL TO KRESGE FACULTY OF NURSING BUILDING
UNEXCAVATED
SLOPED FLOOR UP
OPEN TO BELOW
EX.10
TAYLOR EL.C
TAYLOR EL.B
TAYLOR EL.A
MECH. ROOM
SEMINAR
LIBRARY
CLASSROOM
MEN
WOMEN
RAMP UP
RAMP DN

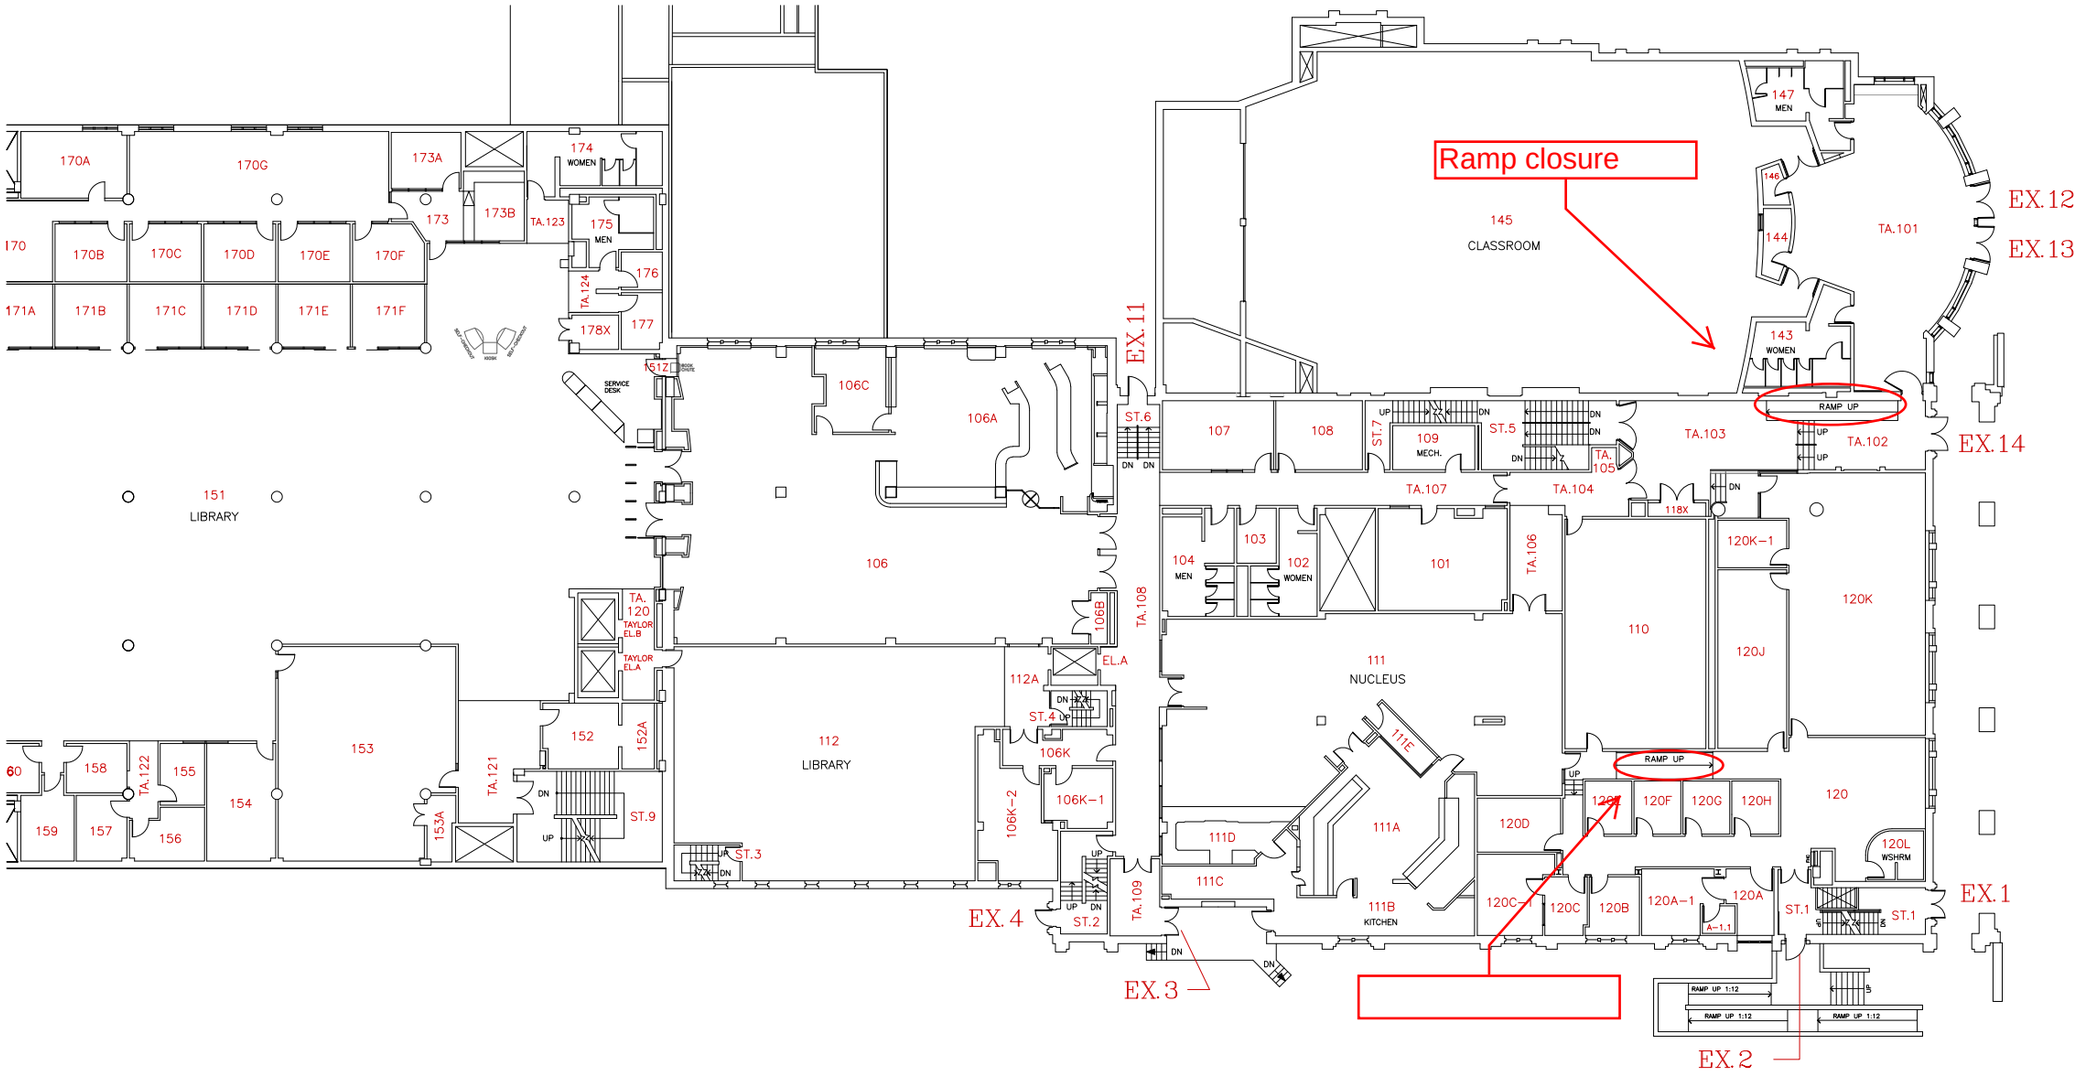
Ramp closure
145
CLASSROOM
147
MEN
146
144
TA.101
143
WOMEN
EX.12
EX.13
EX.14
EX.11
EX.4
EX.3
EX.2
EX.1
151
LIBRARY
112
LIBRARY
111
NUCLEUS
111A
111B
KITCHEN
111C
111D
111E
110
120
120A
120B
120C
120D
120E
120F
120G
120H
120J
120K
120K-1
120L
WSHRM
120A-1
120C-1
TA.102
TA.103
TA.104
TA.105
TA.106
TA.107
TA.108
TA.109
TA.120
TAYLOR EL.B
TAYLOR EL.A
TA.121
TA.122
TA.123
TA.124
ST.1
ST.2
ST.3
ST.4
ST.5
ST.6
ST.7
ST.9
EL.A
106
106A
106B
106C
106K
106K-1
106K-2
107
108
109
MECH.
101
102
WOMEN
103
104
MEN
112A
152
152A
153
153A
154
155
156
157
158
159
170
170A
170B
170C
170D
170E
170F
170G
171A
171B
171C
171D
171E
171F
173
173A
173B
174
WOMEN
175
MEN
176
177
178X
118X
SERVICE DESK
RAMP UP
RAMP UP 1:12