Notice of Service Interruption/Area Closure
Western University
Facilities Management

Client Services 519-661-3304 (fmhelp@uwo.ca)

Submit by E-mail

Print Form

Date of Interruption/Closure	September 16-19 & 23-26, 2016	Time(s):	Friday @ 4PM - Monday @ 6AM Both Weekends

Building(s) Affected: #1 Somerville House (SH) #2 #3 #4

Areas/Rooms Affected Alternate Route/Service:

Exit 7 will be closed. See attached floorplan.
Alternate will be Exit 6.
In case of a building emergency, Exit 7 will be available.

Service to be interrupted: #1 Exit Door #2 #3 #4

Description/Reason for Project:

Installing new floor in vestibule.

Requester: Ted Chelchowski **Date of Request:** Sep 8, 2016

Supervising Tradesperson: **Unit:**

Trade Manager: **Unit:** **Date:**

Contractor: Bernardo Group **Phone #** +1 (519) 438-5159

Coordinator/Project Manager: Ted Chelchowski **Phone #** 88954 **Date:** Sep 8, 2016

Reviewed by Trade Manager(s)/Shop(s) Affected:

Name:	Date:	Name:	Date:
Signature/ Stamp:		Signature/ Stamp:	
Name:	Date:		
Signature/ Stamp:			
Name:	Date:		
Signature/ Stamp:			
Name:	Date:		
Signature/ Stamp:			

Principal Occupants:

Name:	Ext.	Date:
Name:	Ext.	Date:
Name:	Ext.	Date:
Name:	Ext.	Date:

Approval to Proceed: **Date:**

APPROVED

By Dan Trudgeon at 2:59 pm, Sep 08, 2016

Notes: Emergency access will be available at all times. Food Services will have to use Loading Dock and Exit 9. - Ted

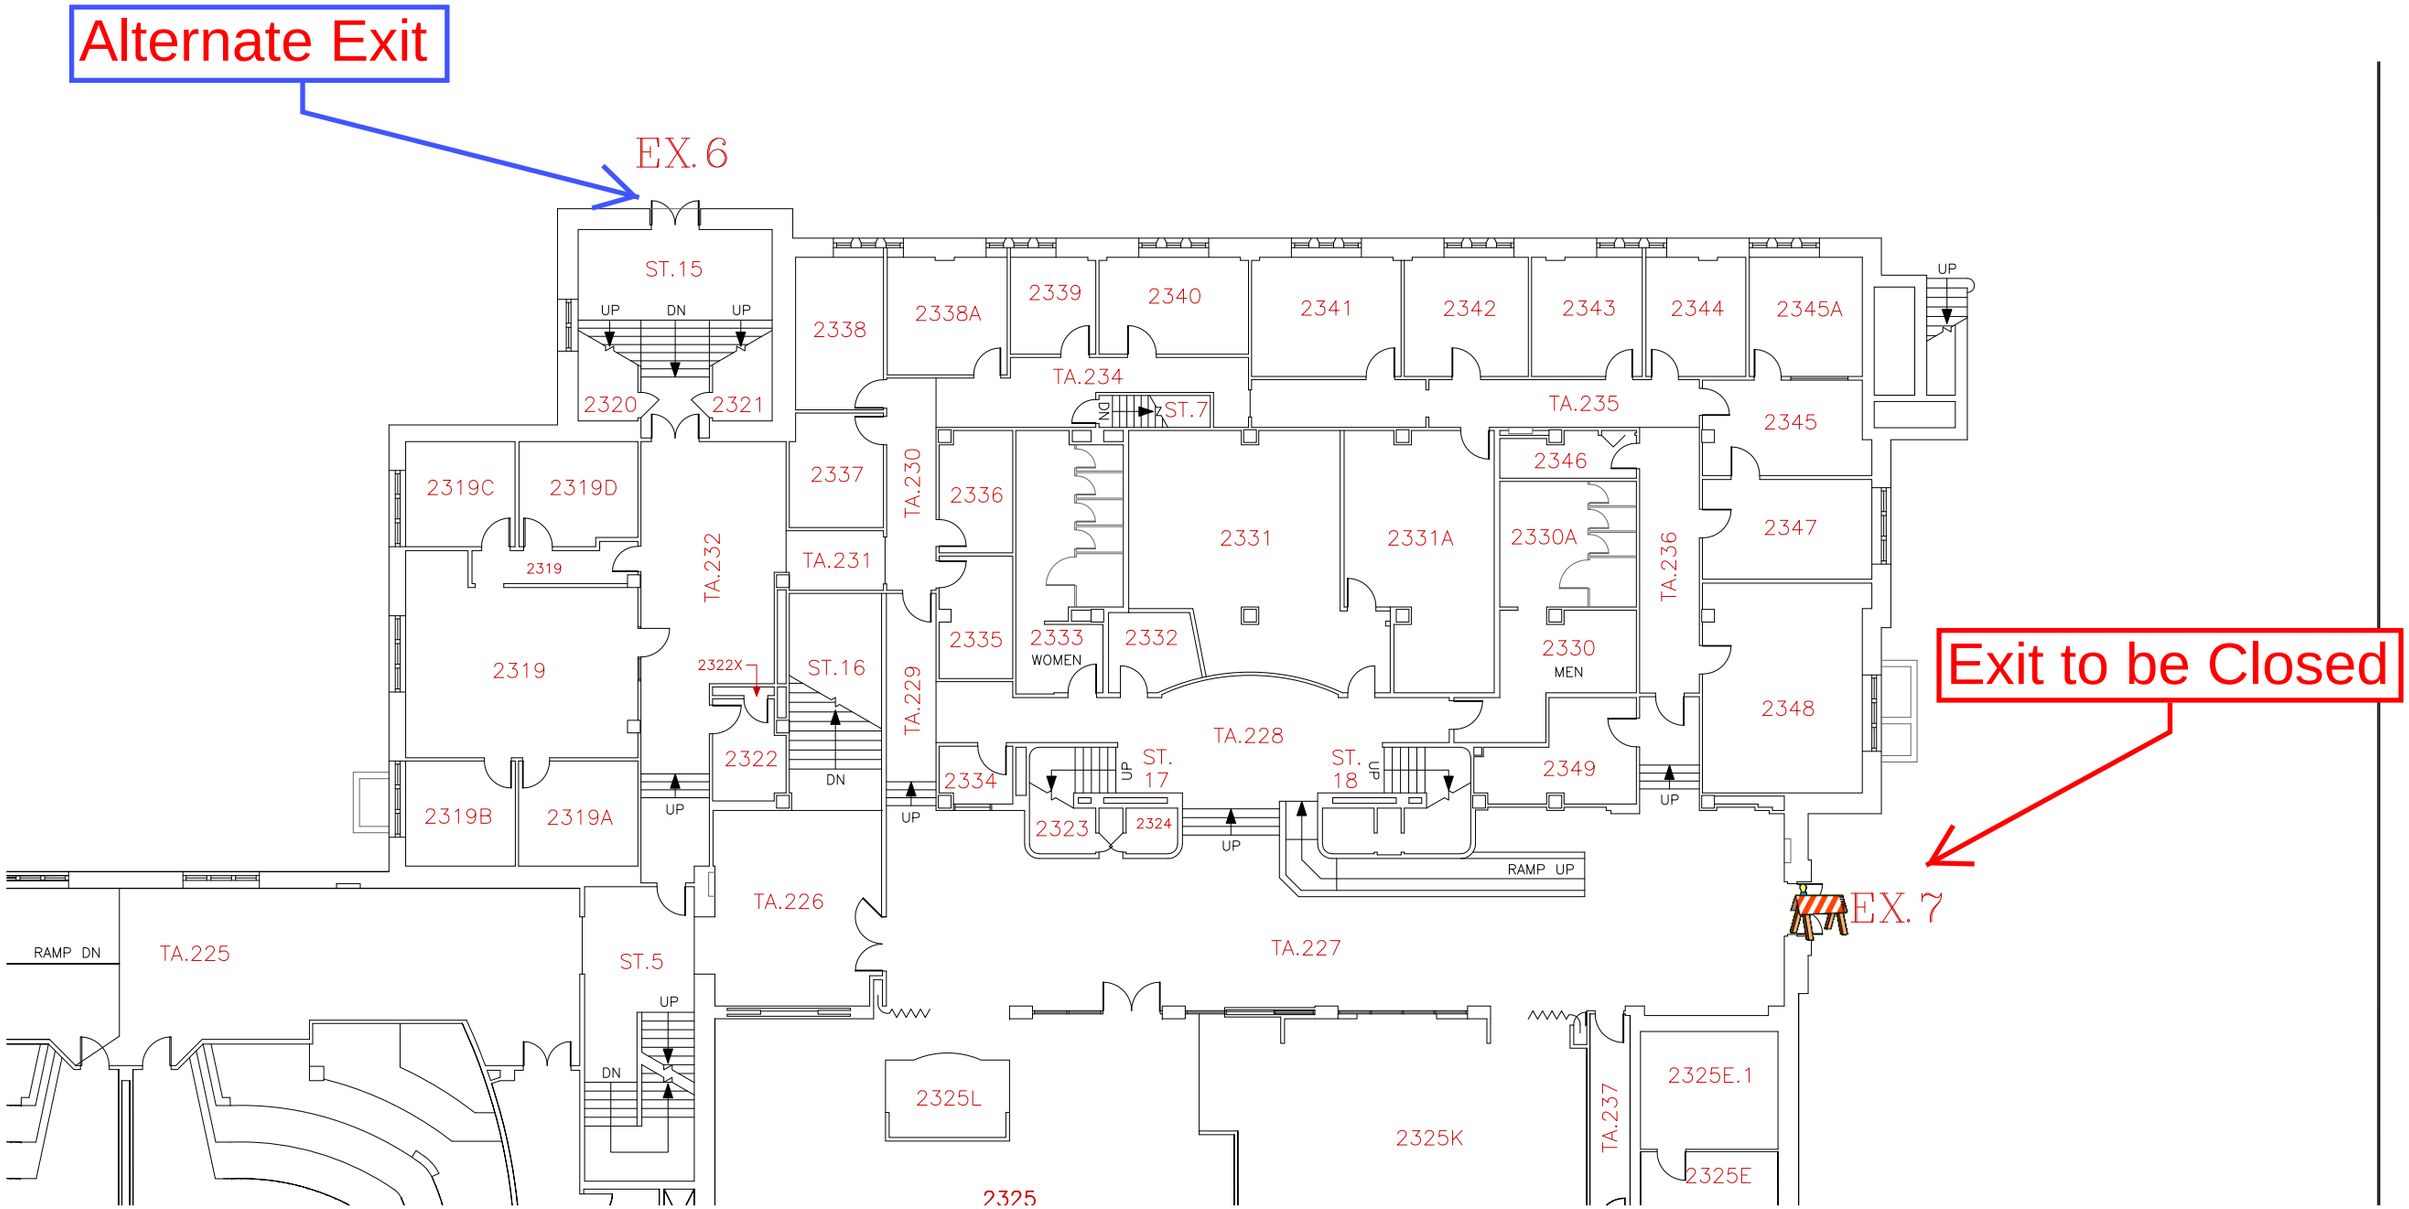
Alternate Exit
EX. 6
Exit to be Closed
EX. 7
ST.15
UP
DN
UP
2320
2321
2338
2338A
2339
2340
2341
2342
2343
2344
2345A
UP
TA.234
ST.7
DN
TA.235
2345
2346
2319C
2319D
2337
TA.230
2336
2331
2331A
2330A
TA.236
2347
2319
TA.232
TA.231
2335
2333
WOMEN
2332
2330
MEN
2319
2322X
ST.16
TA.229
TA.228
2348
2322
DN
2334
ST.
17
UP
ST.
18
UP
2349
UP
2319B
2319A
UP
UP
2323
2324
UP
RAMP UP
TA.226
EX. 7
RAMP DN
TA.225
ST.5
UP
TA.227
DN
2325L
2325K
TA.237
2325E.1
2325E
2325