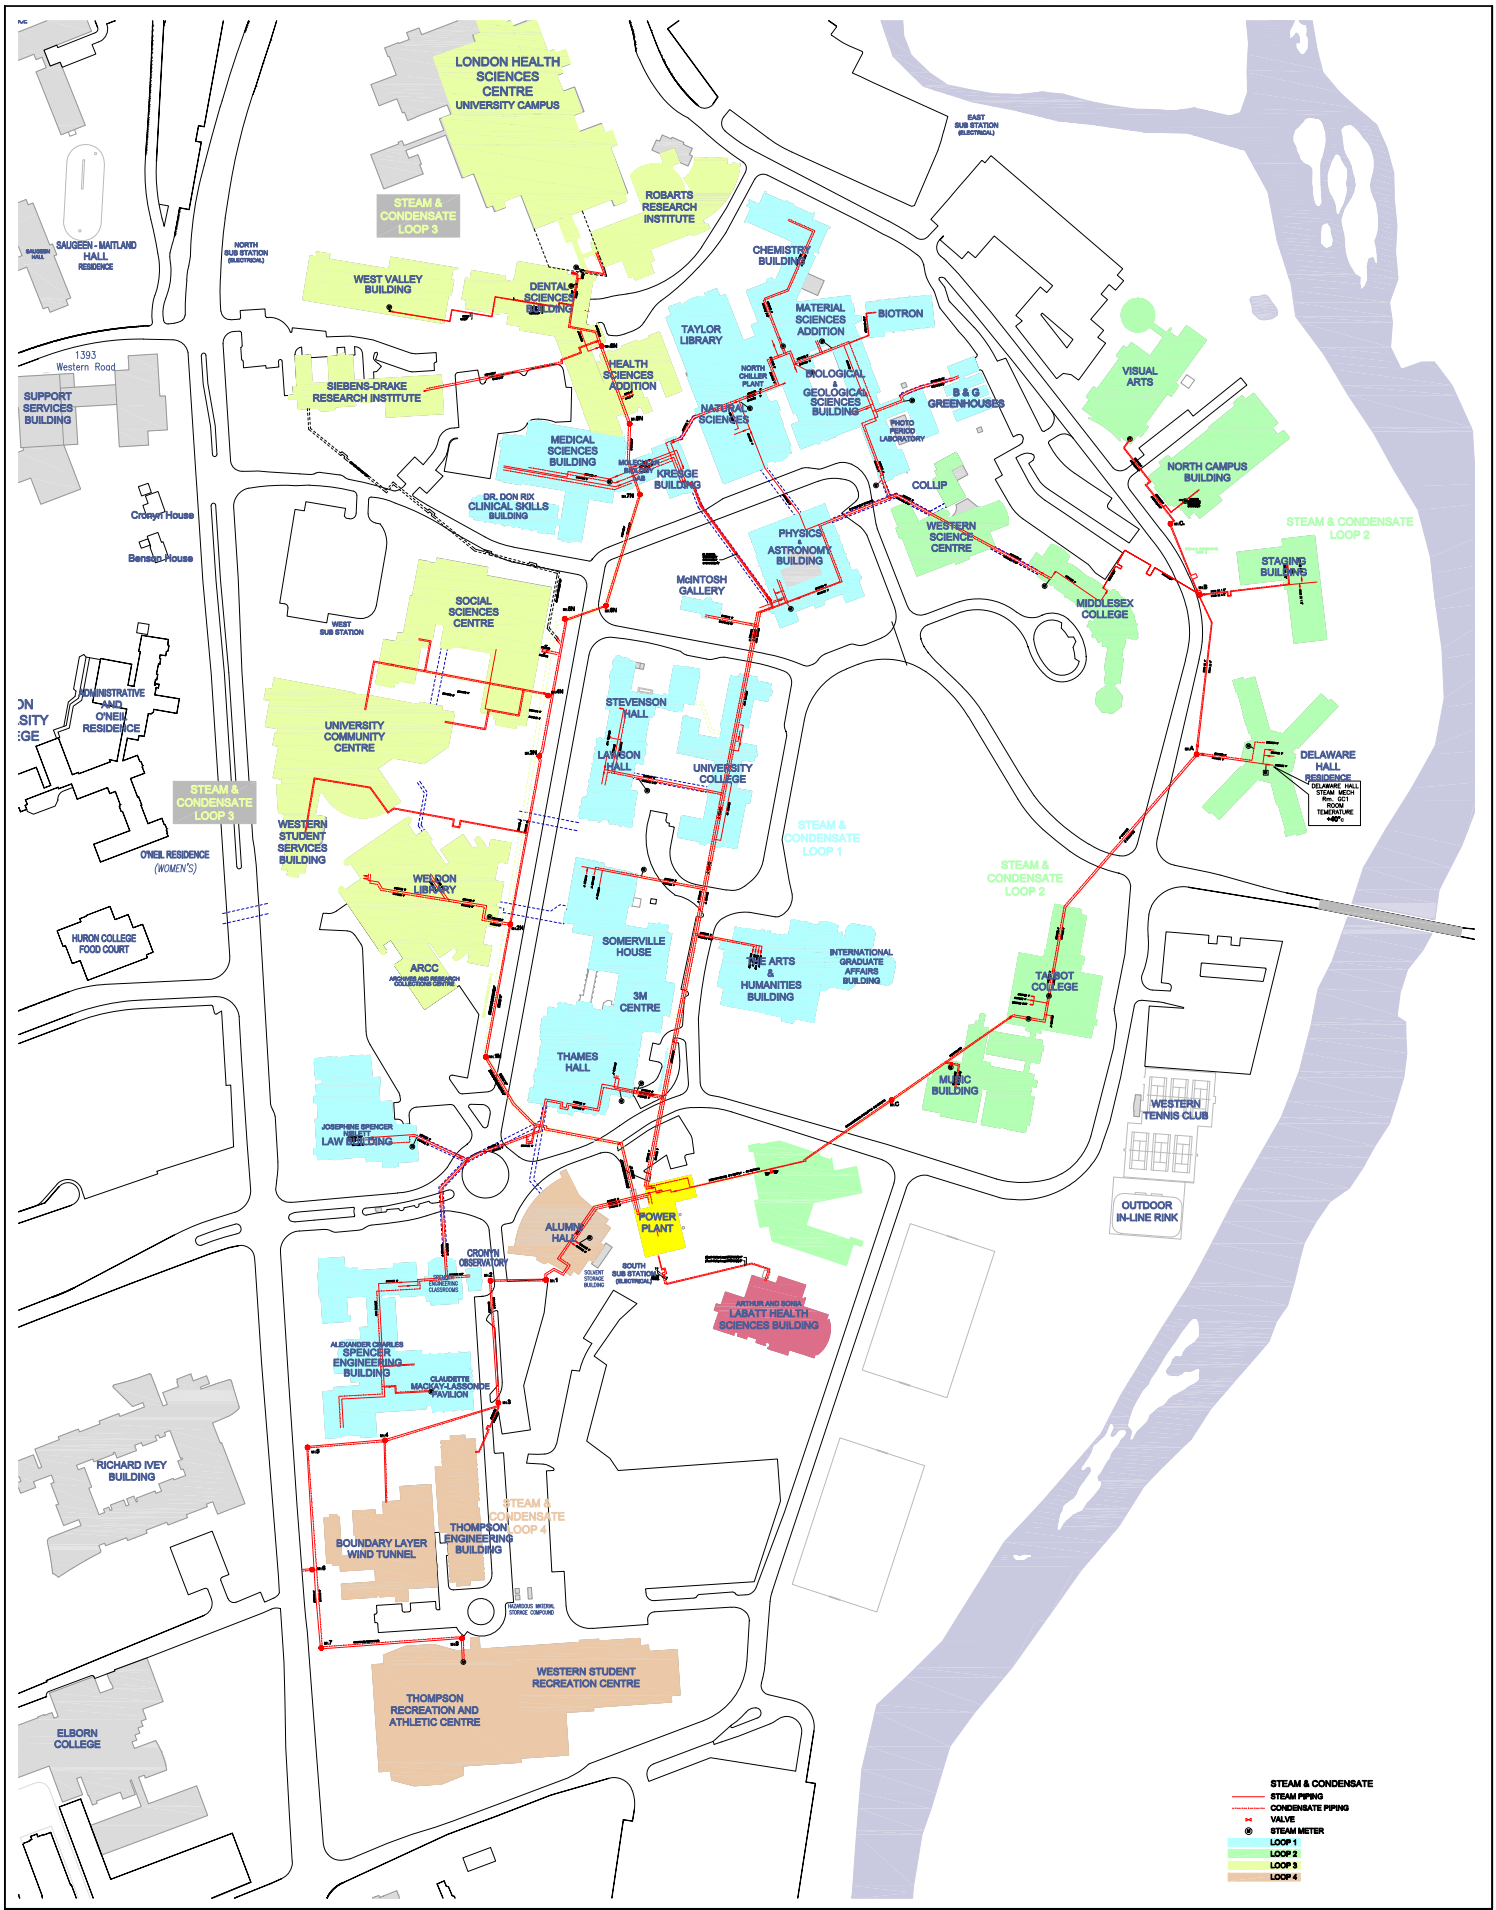


Western UNIVERSITY · CANADA

*CAMPUS UTILITIES & SERVICES PLAN*
*WESTERN UNIVERSITY*

NORTH

**FACILITIES MANAGEMENT**
SUPPORT SERVICES BUILDING
1393 WESTERN ROAD
LONDON, ONTARIO, CANADA
N6A-3K7

LAST UPDATE 08/27/2013

SITE UTILITY
STEAM & CONDENSATE